
CSU_2013_417 Parkside Facilities Folder_Floor plans_V2_PRINT_14.3.14_9.20.pdf 1 14/03/2014 09:20:22

Studio C floor plan

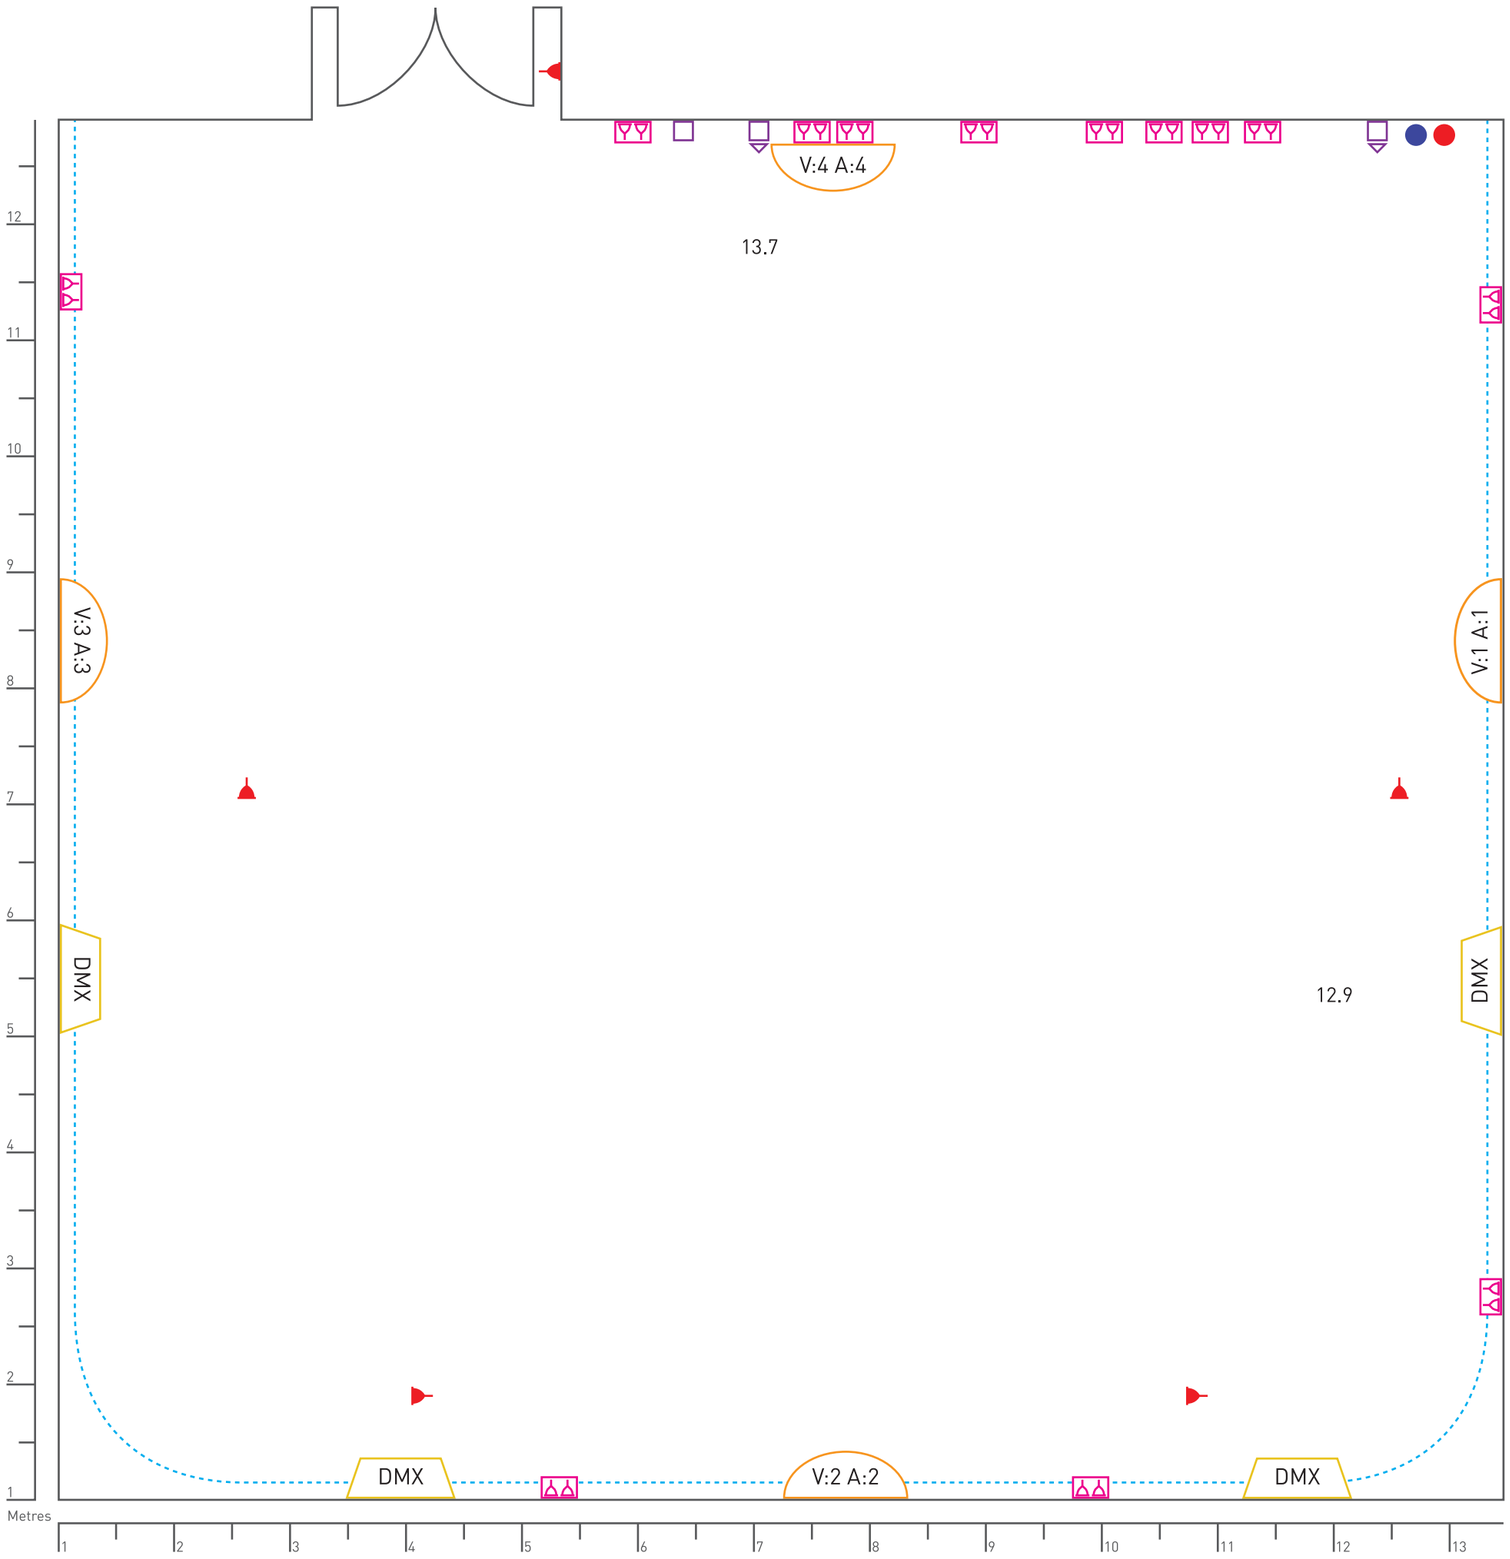

Double Power Supply

Single Power Supply

DMX — Wall box: 2x DMX
4x Power sockets
Aux 32 amp sockets
Dim Power

V:1 A:1 — Video+Audio wall box 1
Camera inputs 1+2
2x Data ports (ethernet)
MTX out
6x HDSDI (m) ports
20x (f) XLR
4x (m) XLR

V:2 A:2 — Video+Audio wall box 2
Camera input 7
2x Data ports (ethernet)
MTX out
6x HDSDI (m) ports
20x (f) XLR
4x (m) XLR

V:3 A:3 — Video+Audio wall box 3
Camera input 5+6
2x Data ports (ethernet)
MTX out
6x HDSDI (m) ports
20x (f) XLR
4x (m) XLR

V:4 A:4 — Video+Audio wall box 4
Camera input 3+4
2x Data ports (ethernet)
MTX out
6x HDSDI (m) ports
20x (f) XLR
4x (m) XLR

3 Phase power outlet

32 Amp power outlet

Network sockets

Raised Network sockets

PRODUCTION COMPANY _____

TITLE OF PRODUCTION _____

DATE _____


DESIGNER _____

LIGHTING DESIGNER _____

PRODUCER _____

CSU_2013_417 Parkside Facilities Folder_Floor plans_V2_PRINT_14.3.14_9.20.pdf 2 14/03/2014 09:20:22

Studio D floor plan

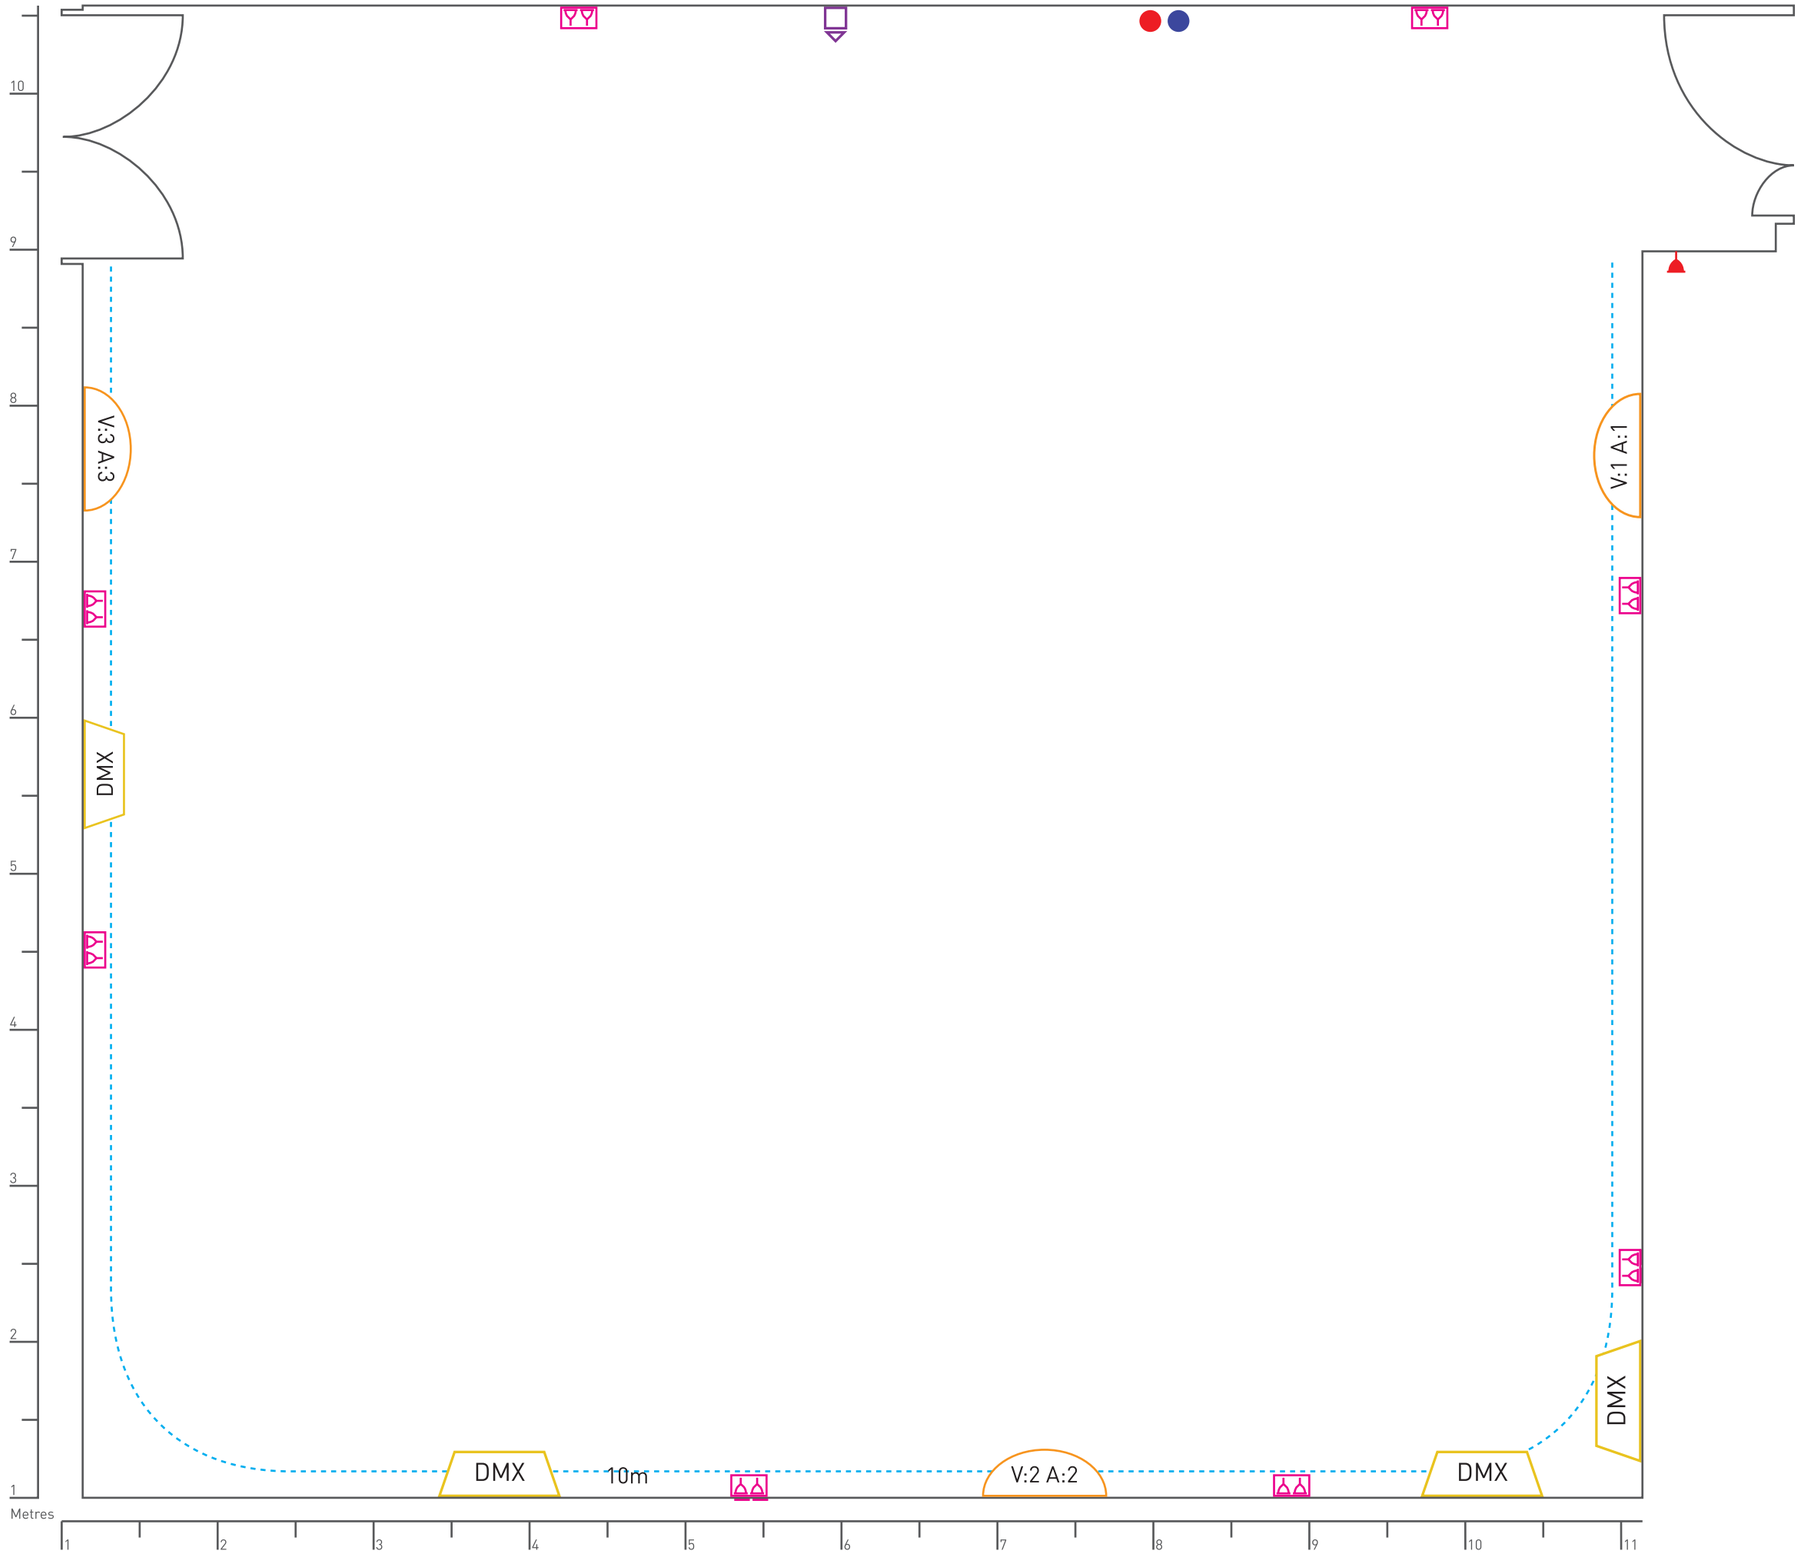

Double Power Supply

Single Power Supply

DMX — Wall box: 2x DMX
4x Power sockets
Aux 32 amp sockets
Dim Power

V:1 A:1 — Video+Audio wall box 1
Camera inputs 1+2
2x Data ports (ethernet)
MTX out
6x HDSDI (m) ports
20x (f) XLR
4x (m) XLR

V:2 A:2 — Video+Audio wall box 2
Camera input 7
2x Data ports (ethernet)
MTX out
6x HDSDI (m) ports
20x (f) XLR
4x (m) XLR

V:3 A:3 — Video+Audio wall box 3
Camera input 5+6
2x Data ports (ethernet)
MTX out
6x HDSDI (m) ports
20x (f) XLR
4x (m) XLR

3 Phase power outlet

32 Amp power outlet

Raised Network sockets

PRODUCTION COMPANY _____

TITLE OF PRODUCTION _____

DATE _____


DESIGNER _____

LIGHTING DESIGNER _____

PRODUCER _____

CSU_2013_417 Parkside Facilities Folder_Floor plans_V2_PRINT_14.3.14_9.20.pdf 3 14/03/2014 09:20:22

Studio B floor plan

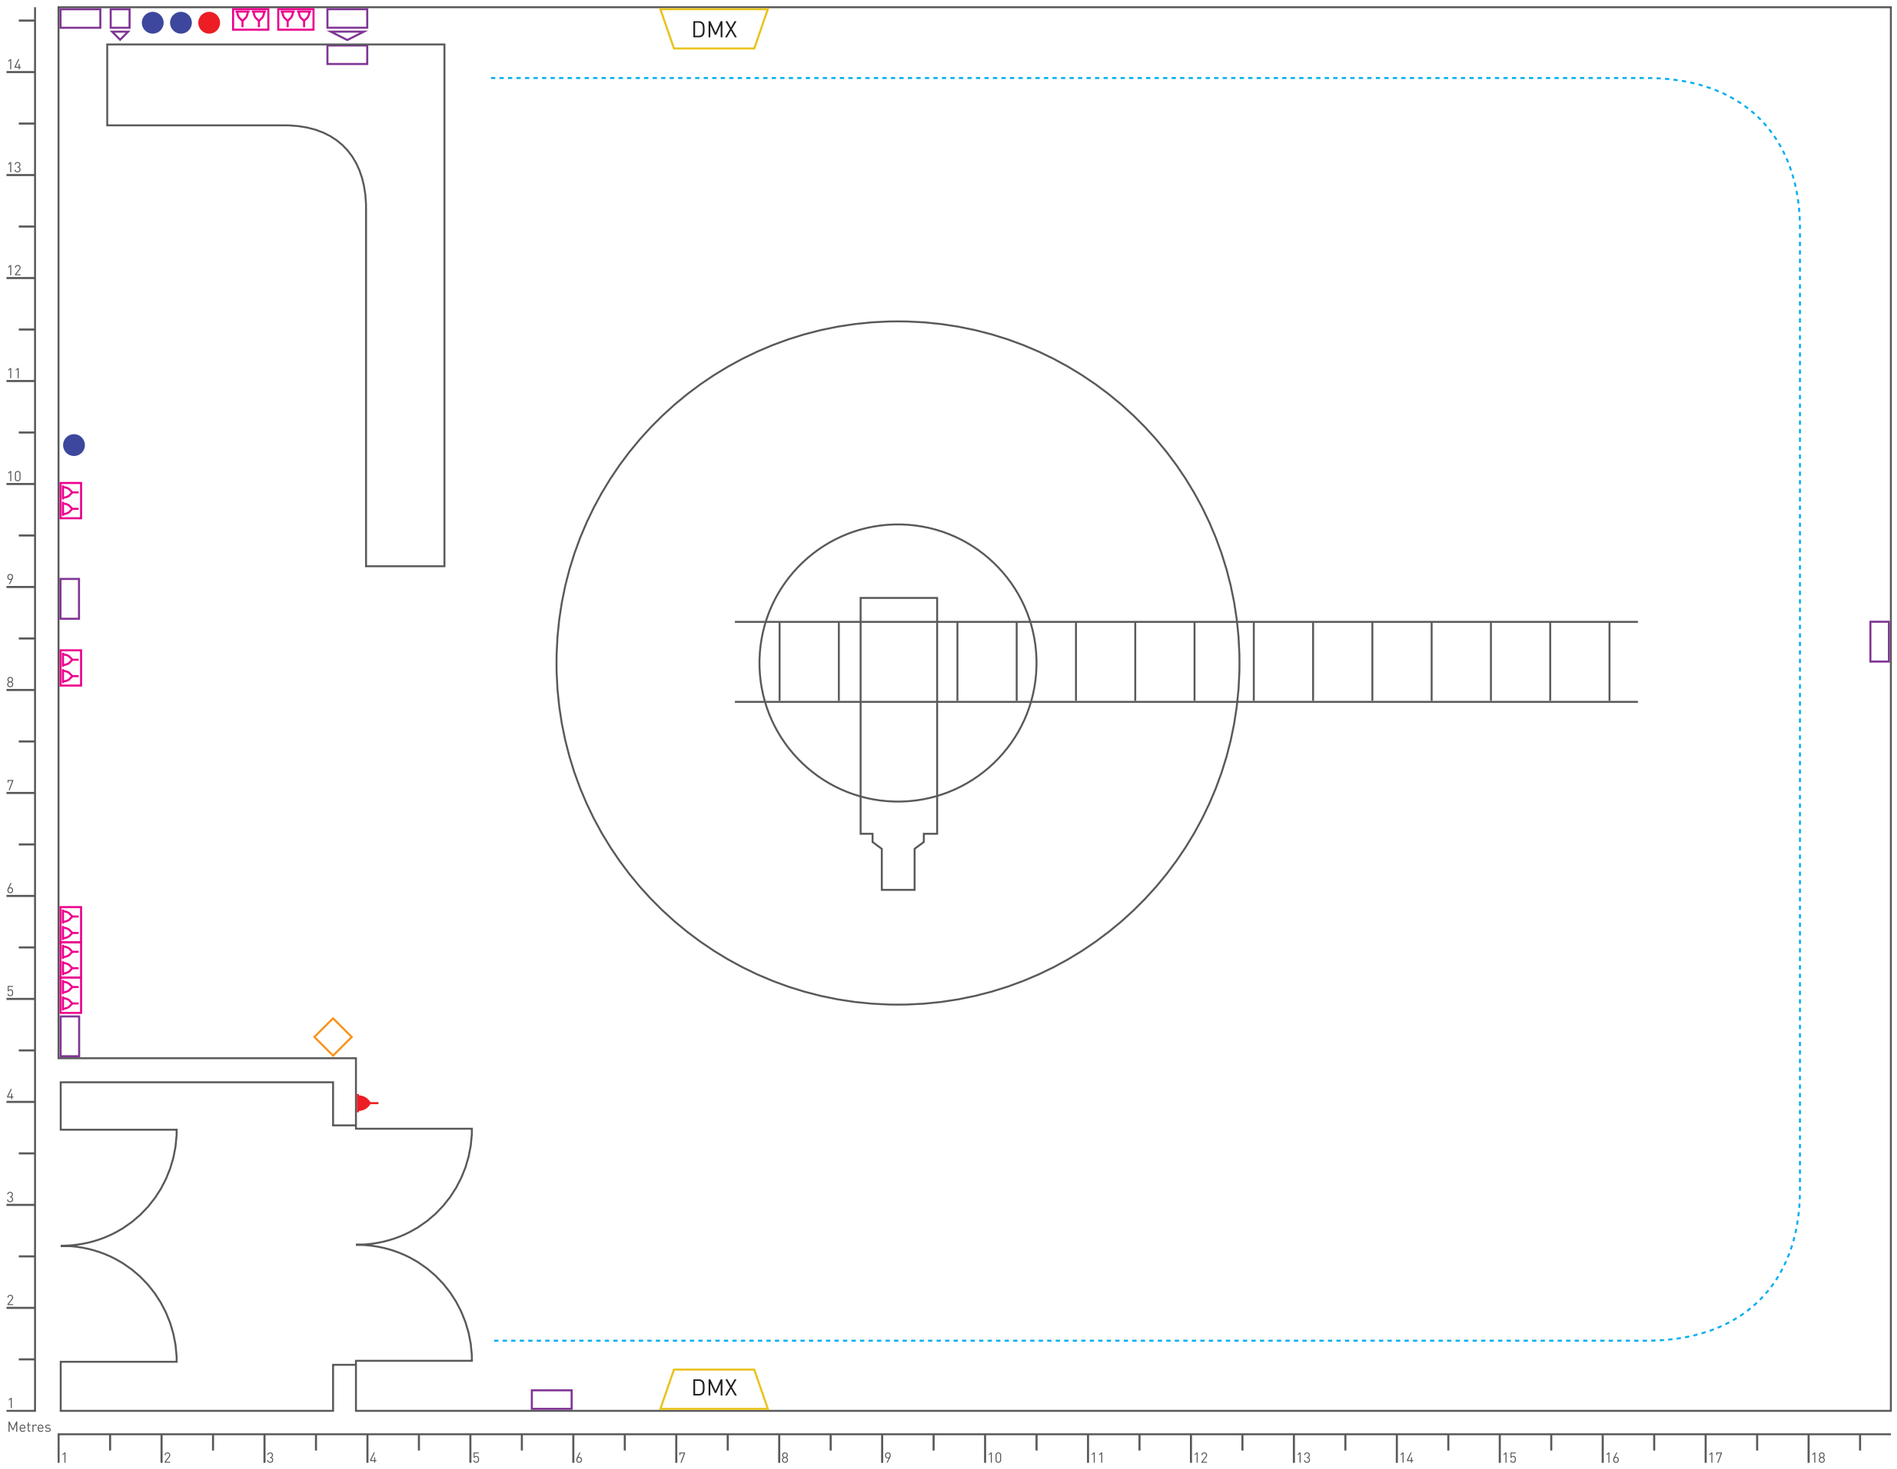

- Double Power Supply
- Raised Double Power Supply
- Single Power Supply
- DMX — Wall box: 2x DMX, 4x Power sockets, Aux 32 amp sockets, Dim Power
- 3 Phase power outlet
- 32 Amp power outlet
- Network sockets
- Raised Network sockets
- Double Network socket
- Double Network socket Raised
- Lighting Hoist Control

PRODUCTION COMPANY _____

TITLE OF PRODUCTION _____

DATE _____


DESIGNER _____

LIGHTING DESIGNER _____

PRODUCER _____

CSU_2013_417 Parkside Facilities Folder_Floor plans_V2_PRINT_14.3.14_9.20.pdf 4 14/03/2014 09:20:23

Studio A floor plan

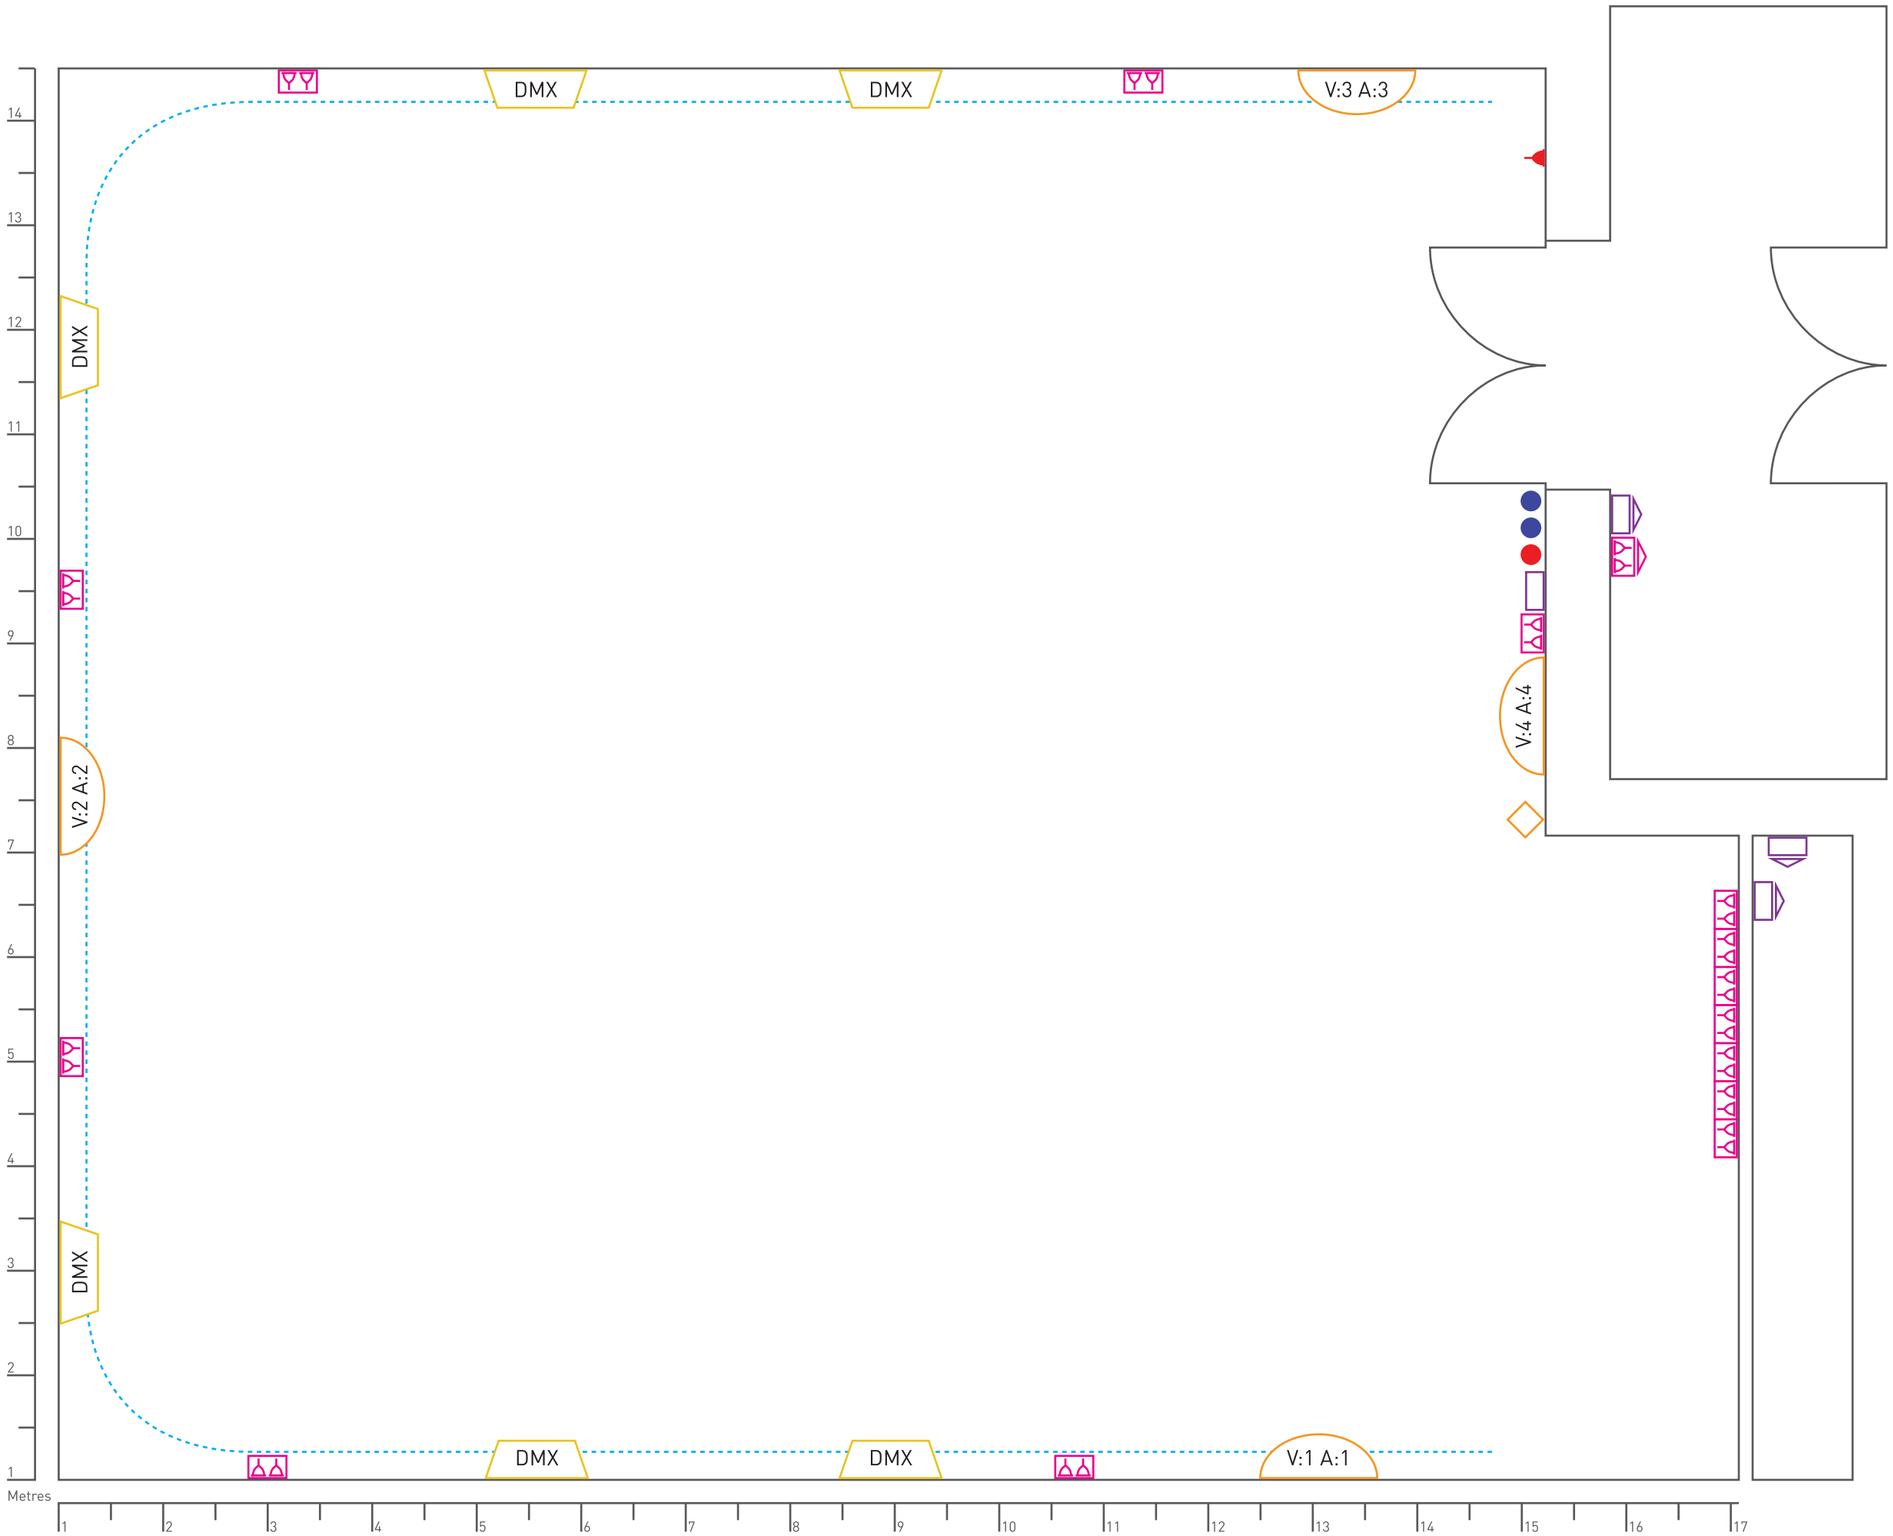

Double Power Supply

Raised Double Power Supply

Single Power Supply

DMX — Wall box: 2x DMX
4x Power sockets
Aux 32 amp sockets
Dim Power

V:1 A:1 — Video+Audio wall box 1
Camera inputs 1+2
2x Data ports (ethernet)
MTX out
6x HDSDI (m) ports
20x (f) XLR
4x (m) XLR

V:2 A:2 — Video+Audio wall box 2
Camera input 7
2x Data ports (ethernet)
MTX out
6x HDSDI (m) ports
20x (f) XLR
4x (m) XLR

V:3 A:3 — Video+Audio wall box 3
Camera input 5+6
2x Data ports (ethernet)
MTX out
6x HDSDI (m) ports
20x (f) XLR
4x (m) XLR

V:4 A:4 — Video+Audio wall box 4
Camera input 3+4
2x Data ports (ethernet)
MTX out
6x HDSDI (m) ports
20x (f) XLR
4x (m) XLR

3 Phase power outlet

32 Amp power outlet

Network sockets

Raised Network sockets

Double Network socket

Double Network socket Raised

Lighting Hoist Control

PRODUCTION COMPANY _____

TITLE OF PRODUCTION _____

DATE _____

DESIGNER _____

LIGHTING DESIGNER _____

PRODUCER _____